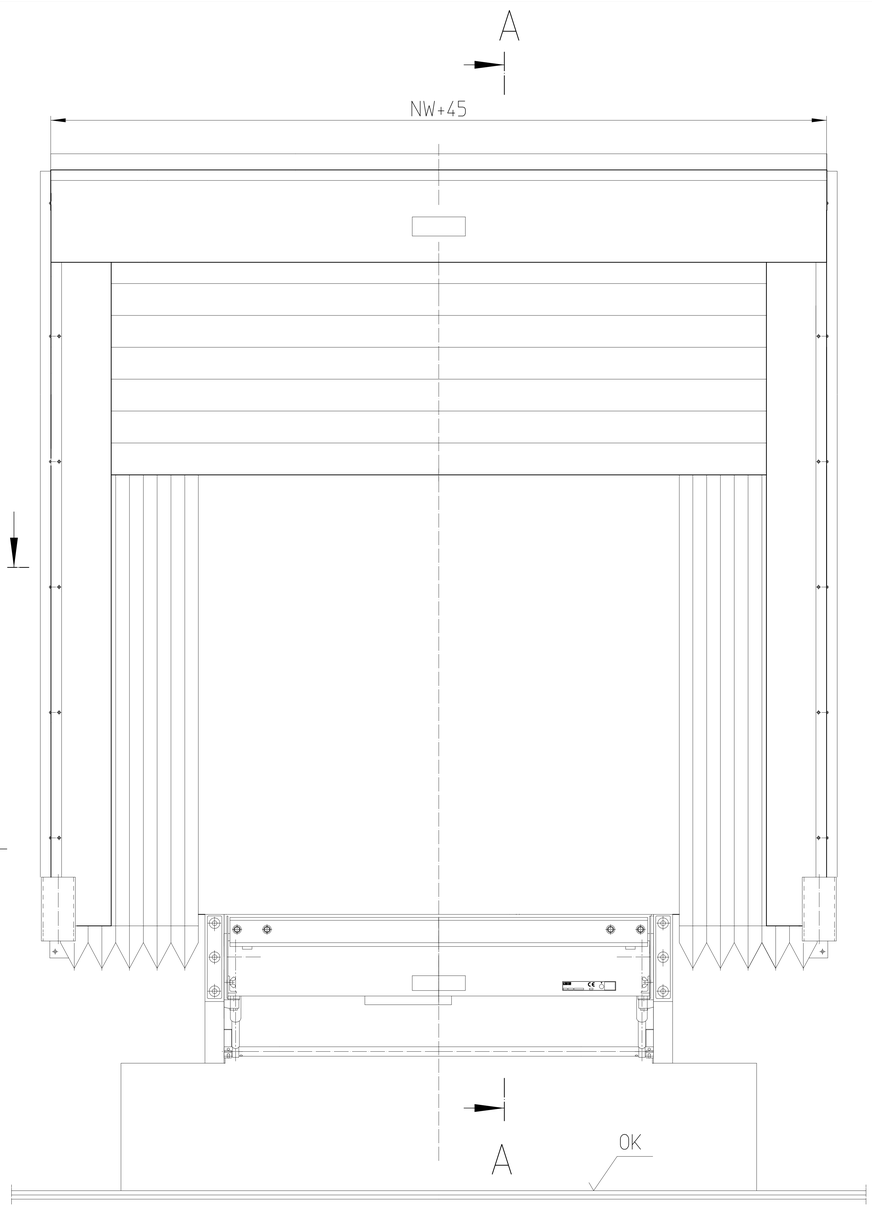

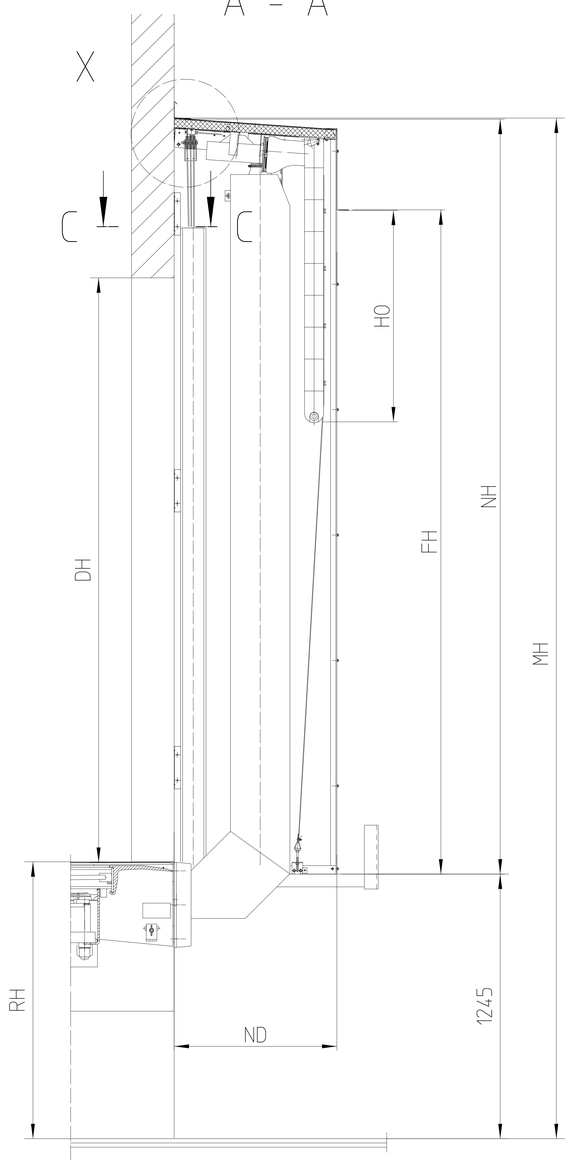

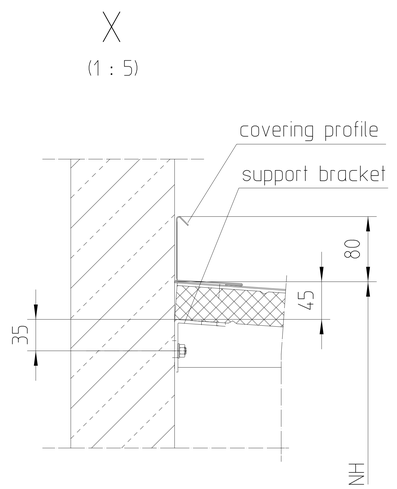

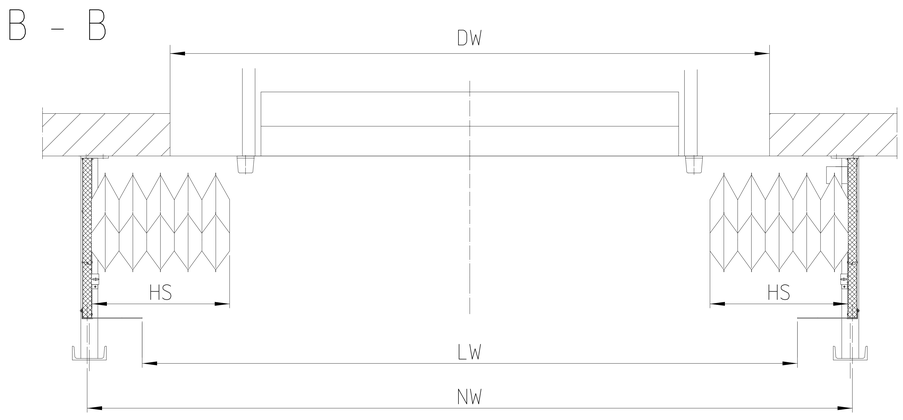

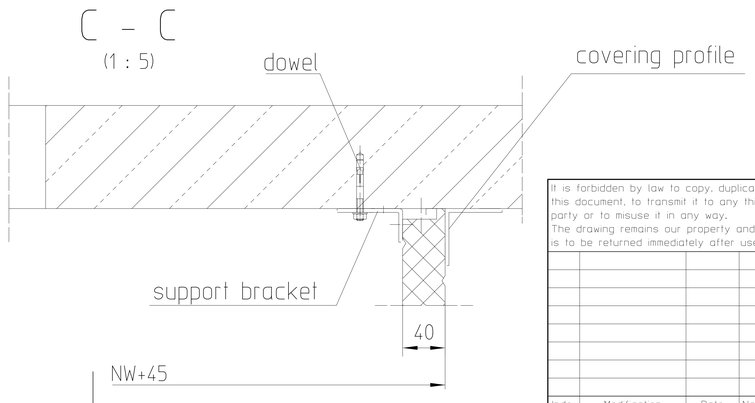

It is forbidden by law to copy, duplicate this document, to transmit it to any third party or to misuse it in any way. The drawing remains our property and is to be returned immediately after use.

General tolerance EN ISO 13920-BF

Index	Modification	Date	Name

	Date	Name
Drawn	29.09.2010	bra
Released	29.09.2010	Borcherding
Blocked		
Archived		

Crawford
ASSA ABLOY
ASSA ABLOY Entrance Systems
Box 131
261 22 Landskrona, SWEDEN

Version: 1
Material:
Semifinished product:
Printed: 20.12.2011
Scale: 1 : 20
Weight:
Subject:
670 SIB
concrete wall
Drawing Number:
5144.0274
Sheet: 1
2 Sheets
Replaced by:
Format: A2